Notes:

1. Galvanised Deer Fence: 1900mm height, 17 line wires, 150mm distance between vertical wires, 2.5mm alu/zinc coated high tensile wire.
2. All dimensions are in millimeters(mm)) expect the layout clearances which are in meters (m).
3. Any foundations formed at less than 1.0m below ground will experience a degree of seasonal movement.

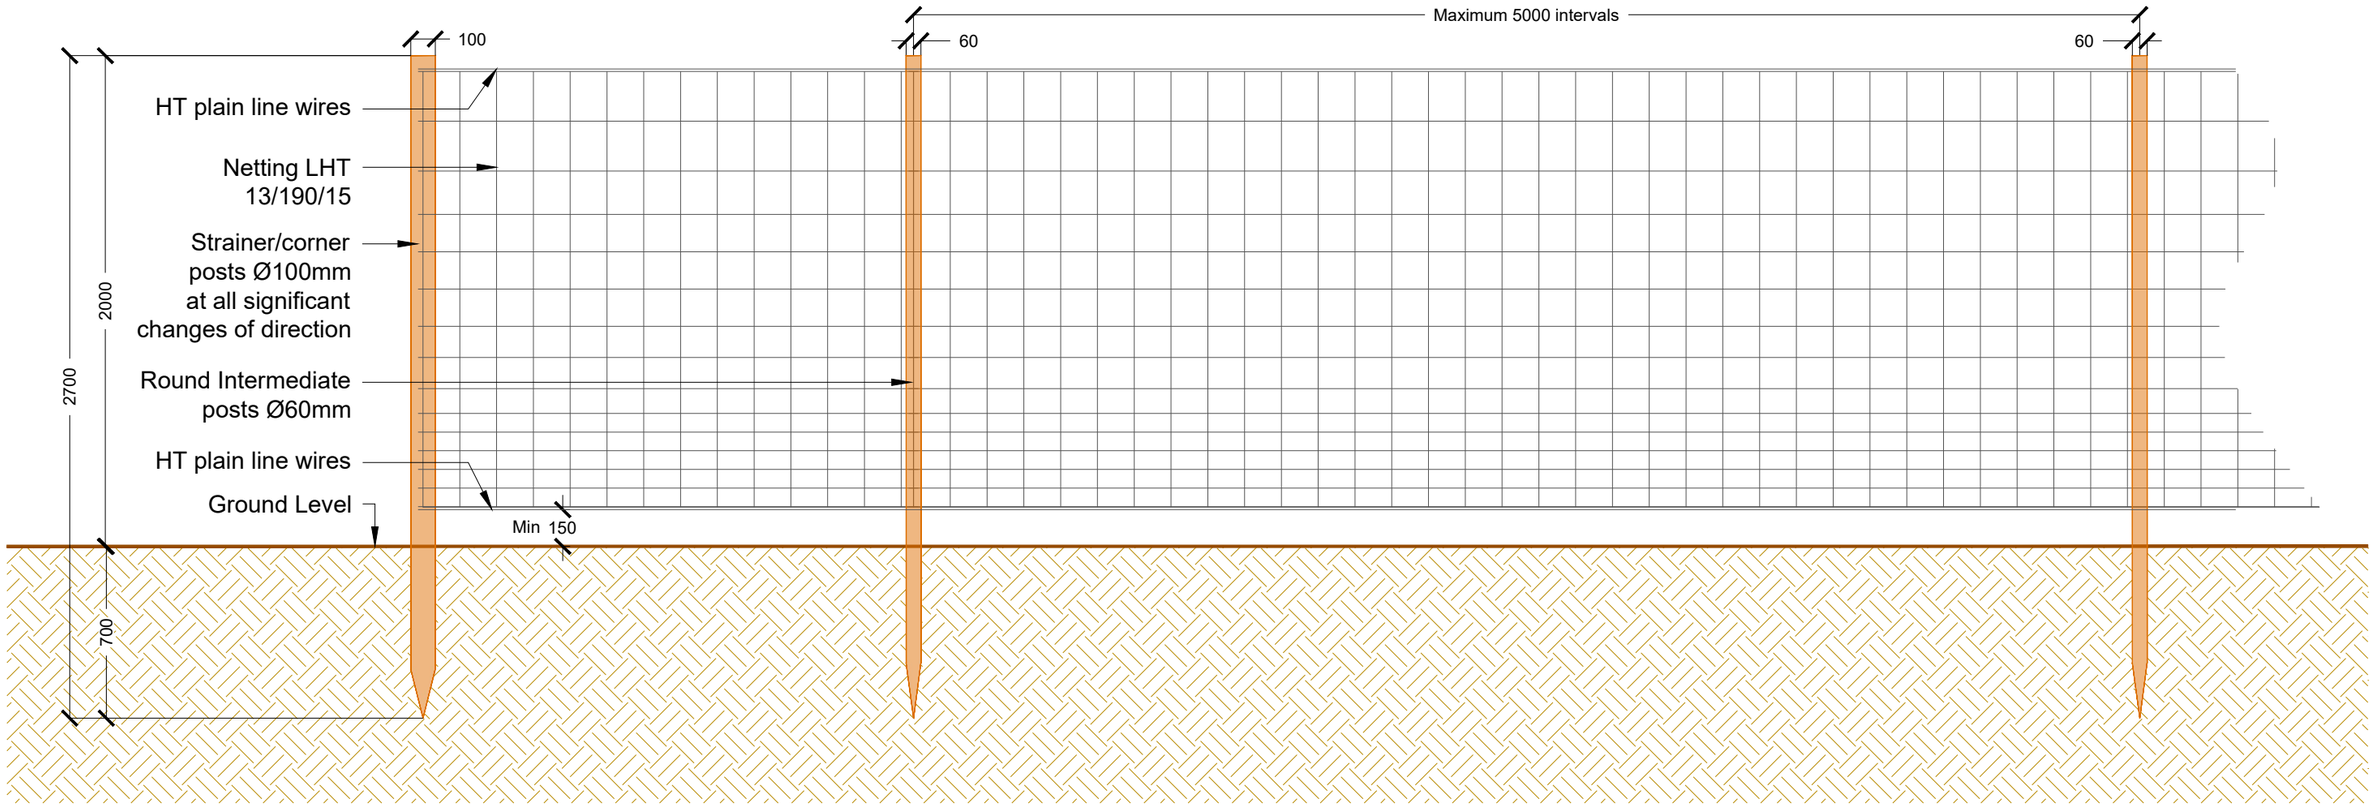

Installer Details

Anesco Ltd.
The Green,
Easter Park,
Benyon Road,
Reading,
RG7 2PQ
Tel: 0845 894 4444

Comments

Not for Construction

0 1:25 1250

Revision	Description	Revised By	Date	Drawn By
A	Issued for comment	JH	23/07/2021	JH
B	Barbed wire removed	JH	25/04/2025	

Scale 1:25@ A3

Sheet Size A3

Installation Address

Cefnmeiriadog,
St Asaph, Denbighshire,
Wales,
LL17 0HF

Project: ST ASAPH

Title: DEER FENCE DETAIL

Drawing No.: C0002452_10

Rev.: B

Anesco™ AMAZING ENERGY